245400

Index No. _____

CERTIFICATE OF LOCATION OF GOVERNMENT CORNER

NORTHEAST Corner of Section 3, Township 102N, Range 39W, 5 P.M.

STATE OF MINNESOTA, County of NOBLES


At the corner location shown on the sketch:

☒ On Aug. 23, 1989 (DATE) found a 24 inch by 13 inch by 12 inch stone in upright position down 20 inches below gravel surface

☒ left monument as found, ☐ lowered monument, ☐ removed monument (explain)

☒ On Aug. 23, 1989 (DATE) placed a Minnesota Department of Transportation cast iron monument 5 inches below gravel surface

SKETCH OF REFERENCE TIES

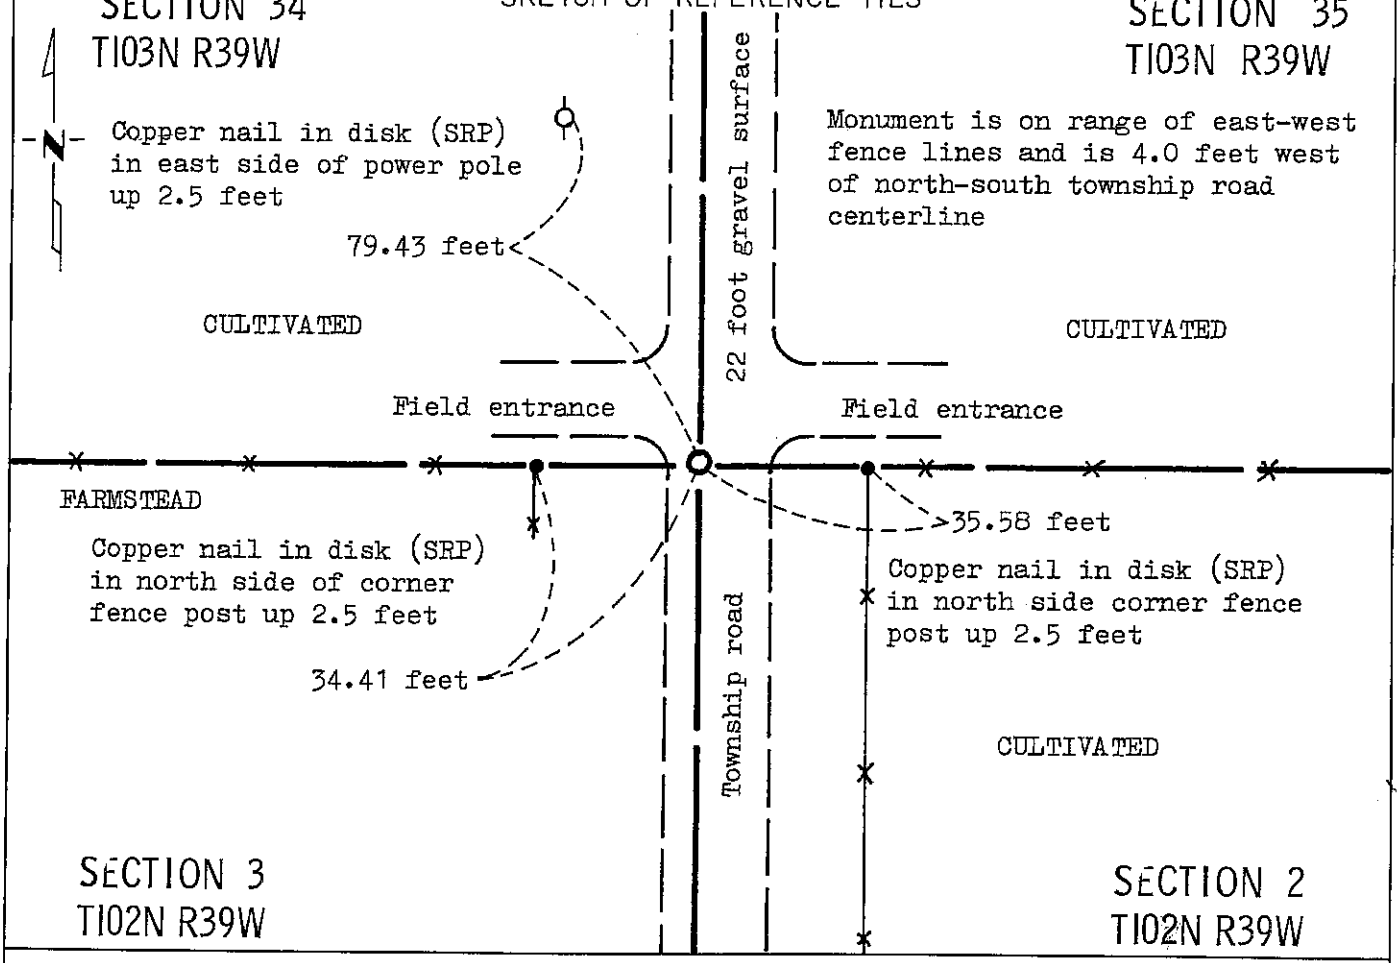

Statement of evidence relative to this corner location is on back of page.

I hereby certify that this document and the data contained herein was prepared by me or under my direct supervision.

Allan E. Schoon (SIGNATURE) 3-14-91 (DATE)

Registration No. 11858

☒ Land Surveyor, ☐ Professional Engineer

☐ County Surveyor, ☐ County Engineer

OFFICE OF THE COUNTY RECORDER
County of Nobles

I hereby certify that this document was filed in the Co. Recorders office at 4:35 P. M. on the 16th day of September A.D., 1991

County Recorder Jerpe Howard

By _____, Deputy

DOCUMENT NO. 245400

Mn/DOT 2105 (4-77)

245400

Statement of Evidence: Northeast Corner Section 3 T102N R39W 5th P.M.

July 4, 1867 — The original Public Land Survey was run in 1867 by Deputy Surveyor T. B. Walker, and his notes read: "Cor. for Secs 2, 3, 34 & 35 for which post in mound".

1894 — Nobles County Highway Department records show a stone set in 1894.

Oct. 31, 1902 — A survey by M. S. Smith, Nobles County Surveyor, shows a stone at this corner.

1902 — Nobles County Highway Department records show a stone in 1902.

Aug. 23, 1989 — A Minnesota Department of Transportation field survey crew, consisting of R. Busse, K. Janovsky, M. Johnson and G. Menken, searched for the corner using a tractor mounted backhoe. During the course of their excavation, they found a 24 inch by 13 inch by 12 inch stone with no visible markings in an upright position down 20 inches below the gravel road surface. They placed a 2 inch square by 15 inch long Minnesota Department of Transportation Public Land Survey Monument 5 inches below the gravel road surface directly over the high-point of the stone.

The origin of the stone could not be determined, but an analysis of old survey records and occupation lines of long standing indicate that the inplace stone is at a reasonable location for the corner.

For additional information, including measurements and photographs, contact the Minnesota Department of Transportation in Windom, Minnesota.

Tract B.L. Compared dm
Photo M.K.
Fee NC.